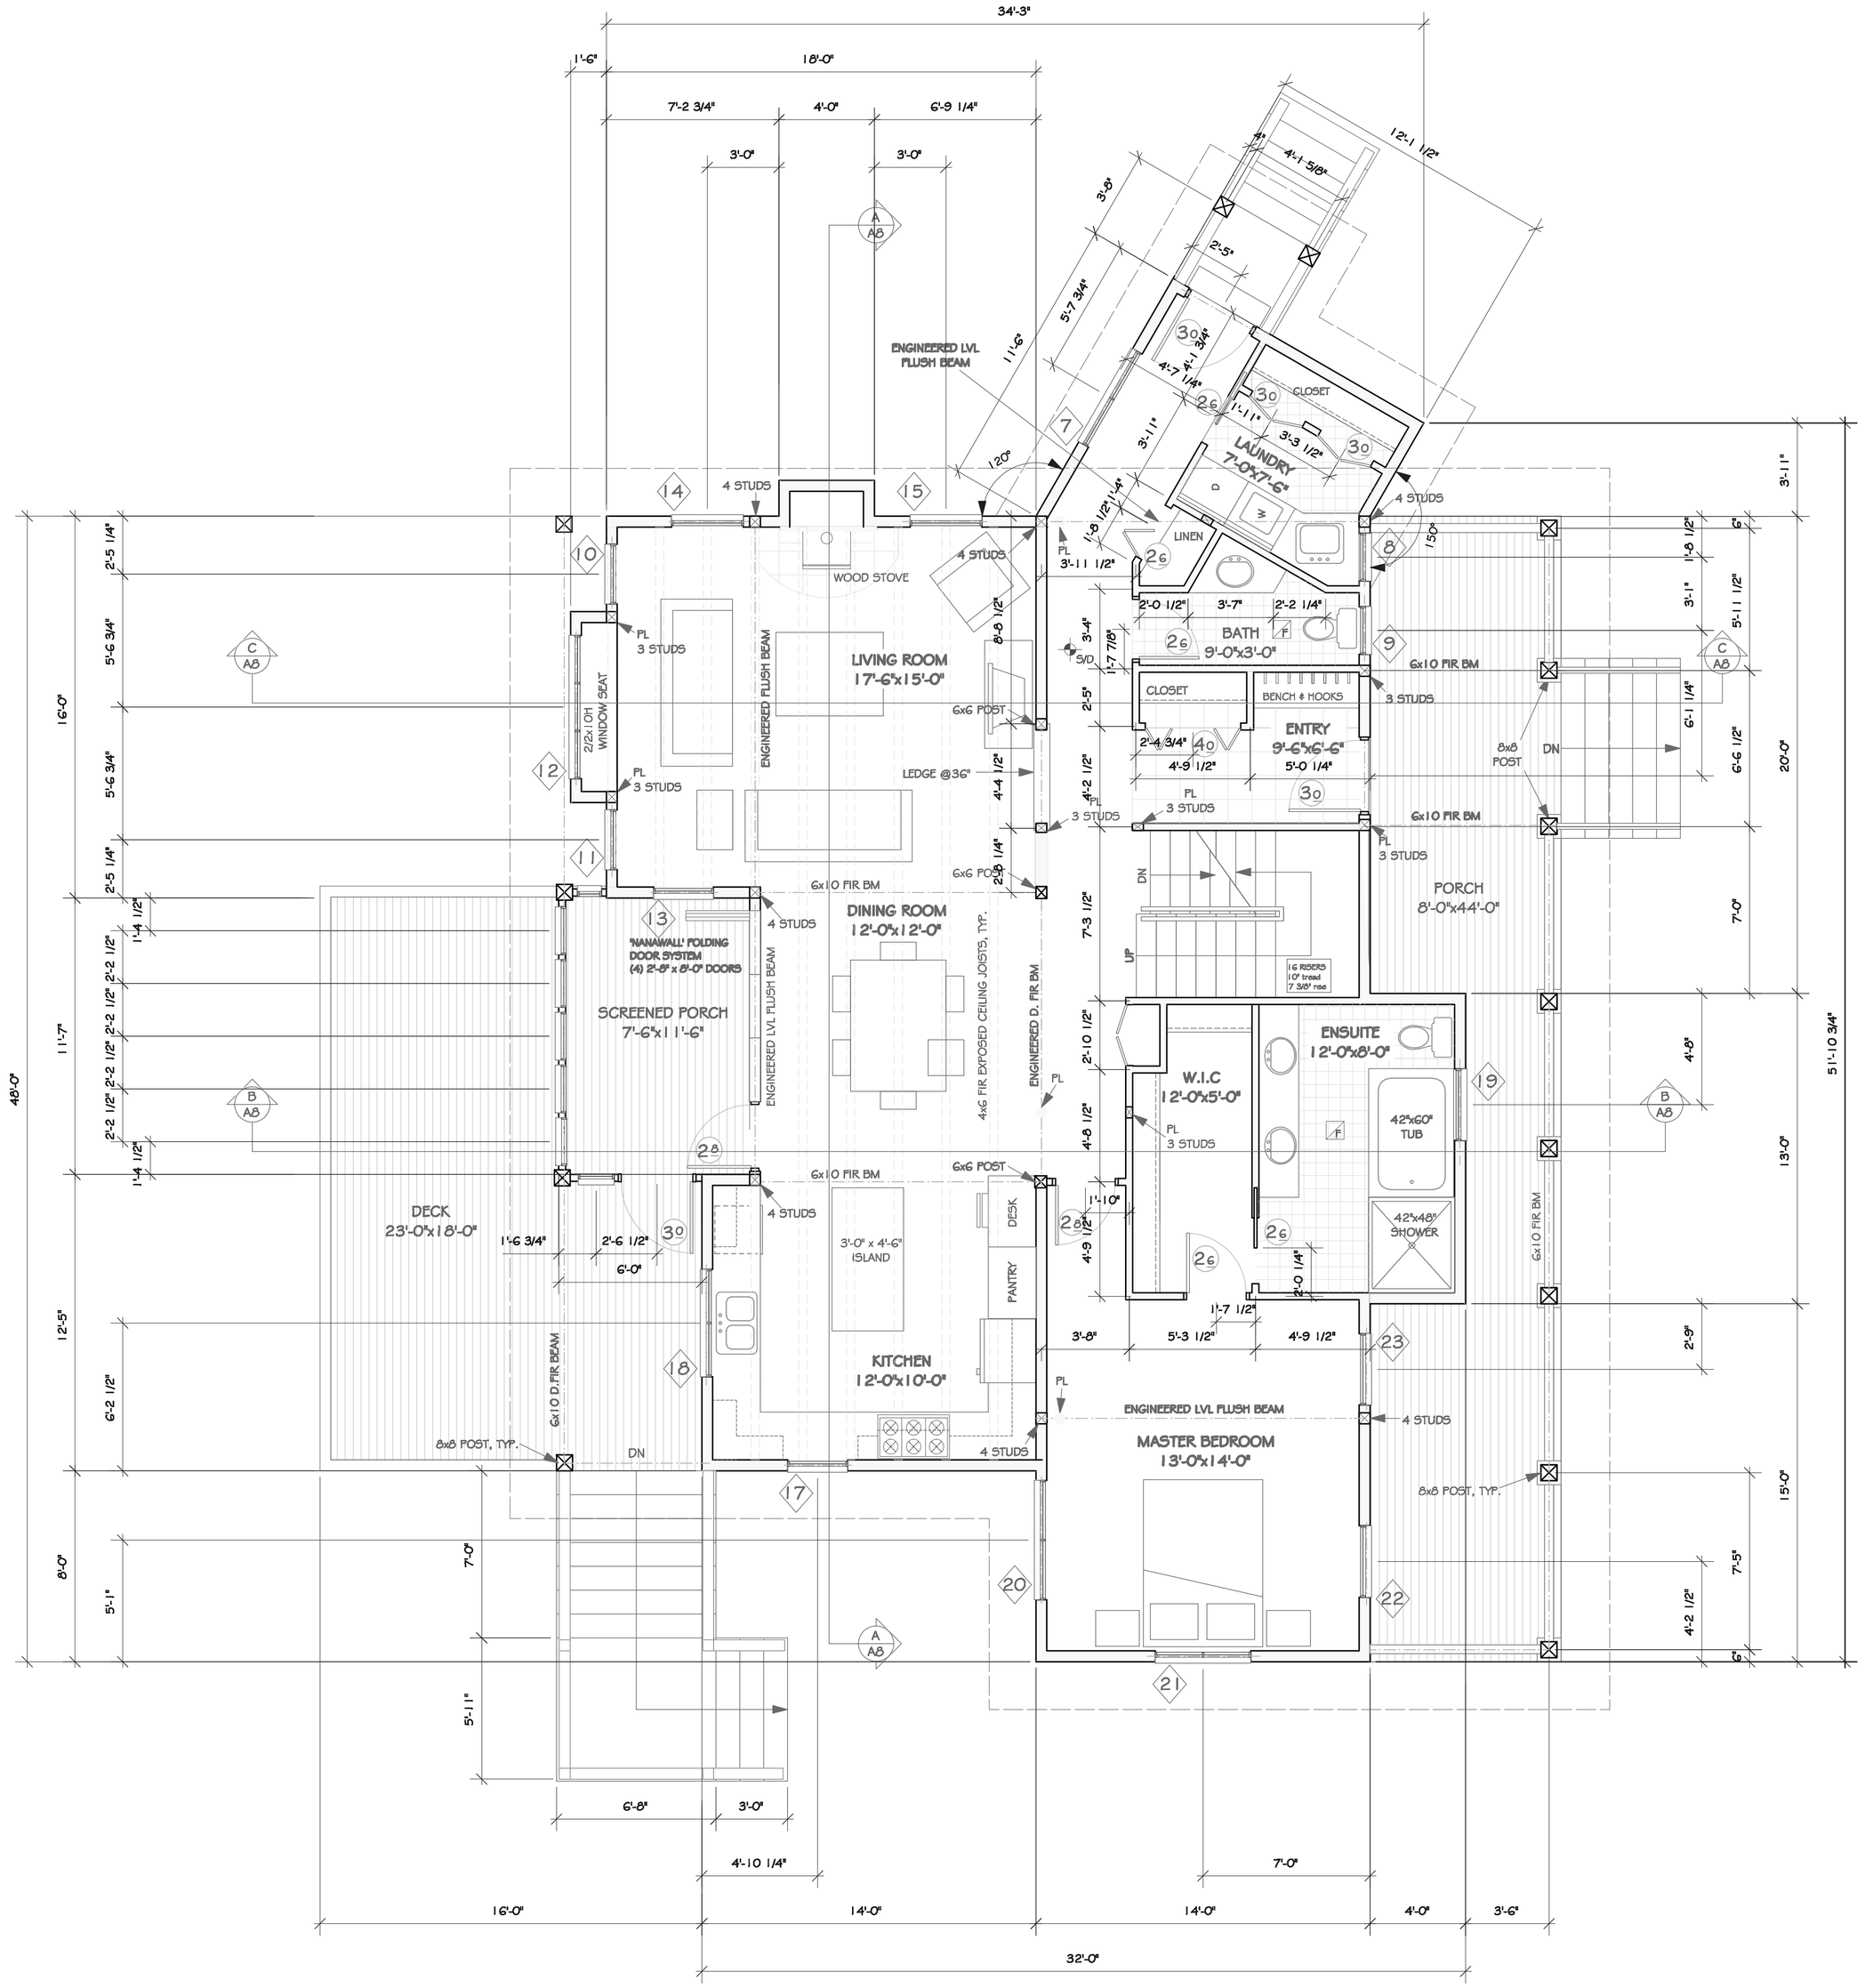

MAIN FLOOR PLAN
SCALE: 1/4"= 1'-0"
1,493.50 SQ. FT.
410 SQ. FT. (PORCHES)

A & J CABELLY RESIDENCE

D-002 "THE SAKINAW"

MAIN FLOOR PLAN

1050 Leslie Drive
Victoria, B.C.
V8X 2Y8
Tel: 250-381-6666
Fax: 250-381-6660

custom design services
site development planning

scale:	AS NOTED
date:	DEC. 2006
drawn:	SH
checked:	JGG
issued:	JANUARY 11, 2008
reference:	D002-'The Sakinaw'
job no:	
DRAWING NUMBER	A4

Notes: All design material, including drawings, models, related documents, etc., remains the copyrighted property of John Gower Design and is not to be reproduced in any manner without prior approval.