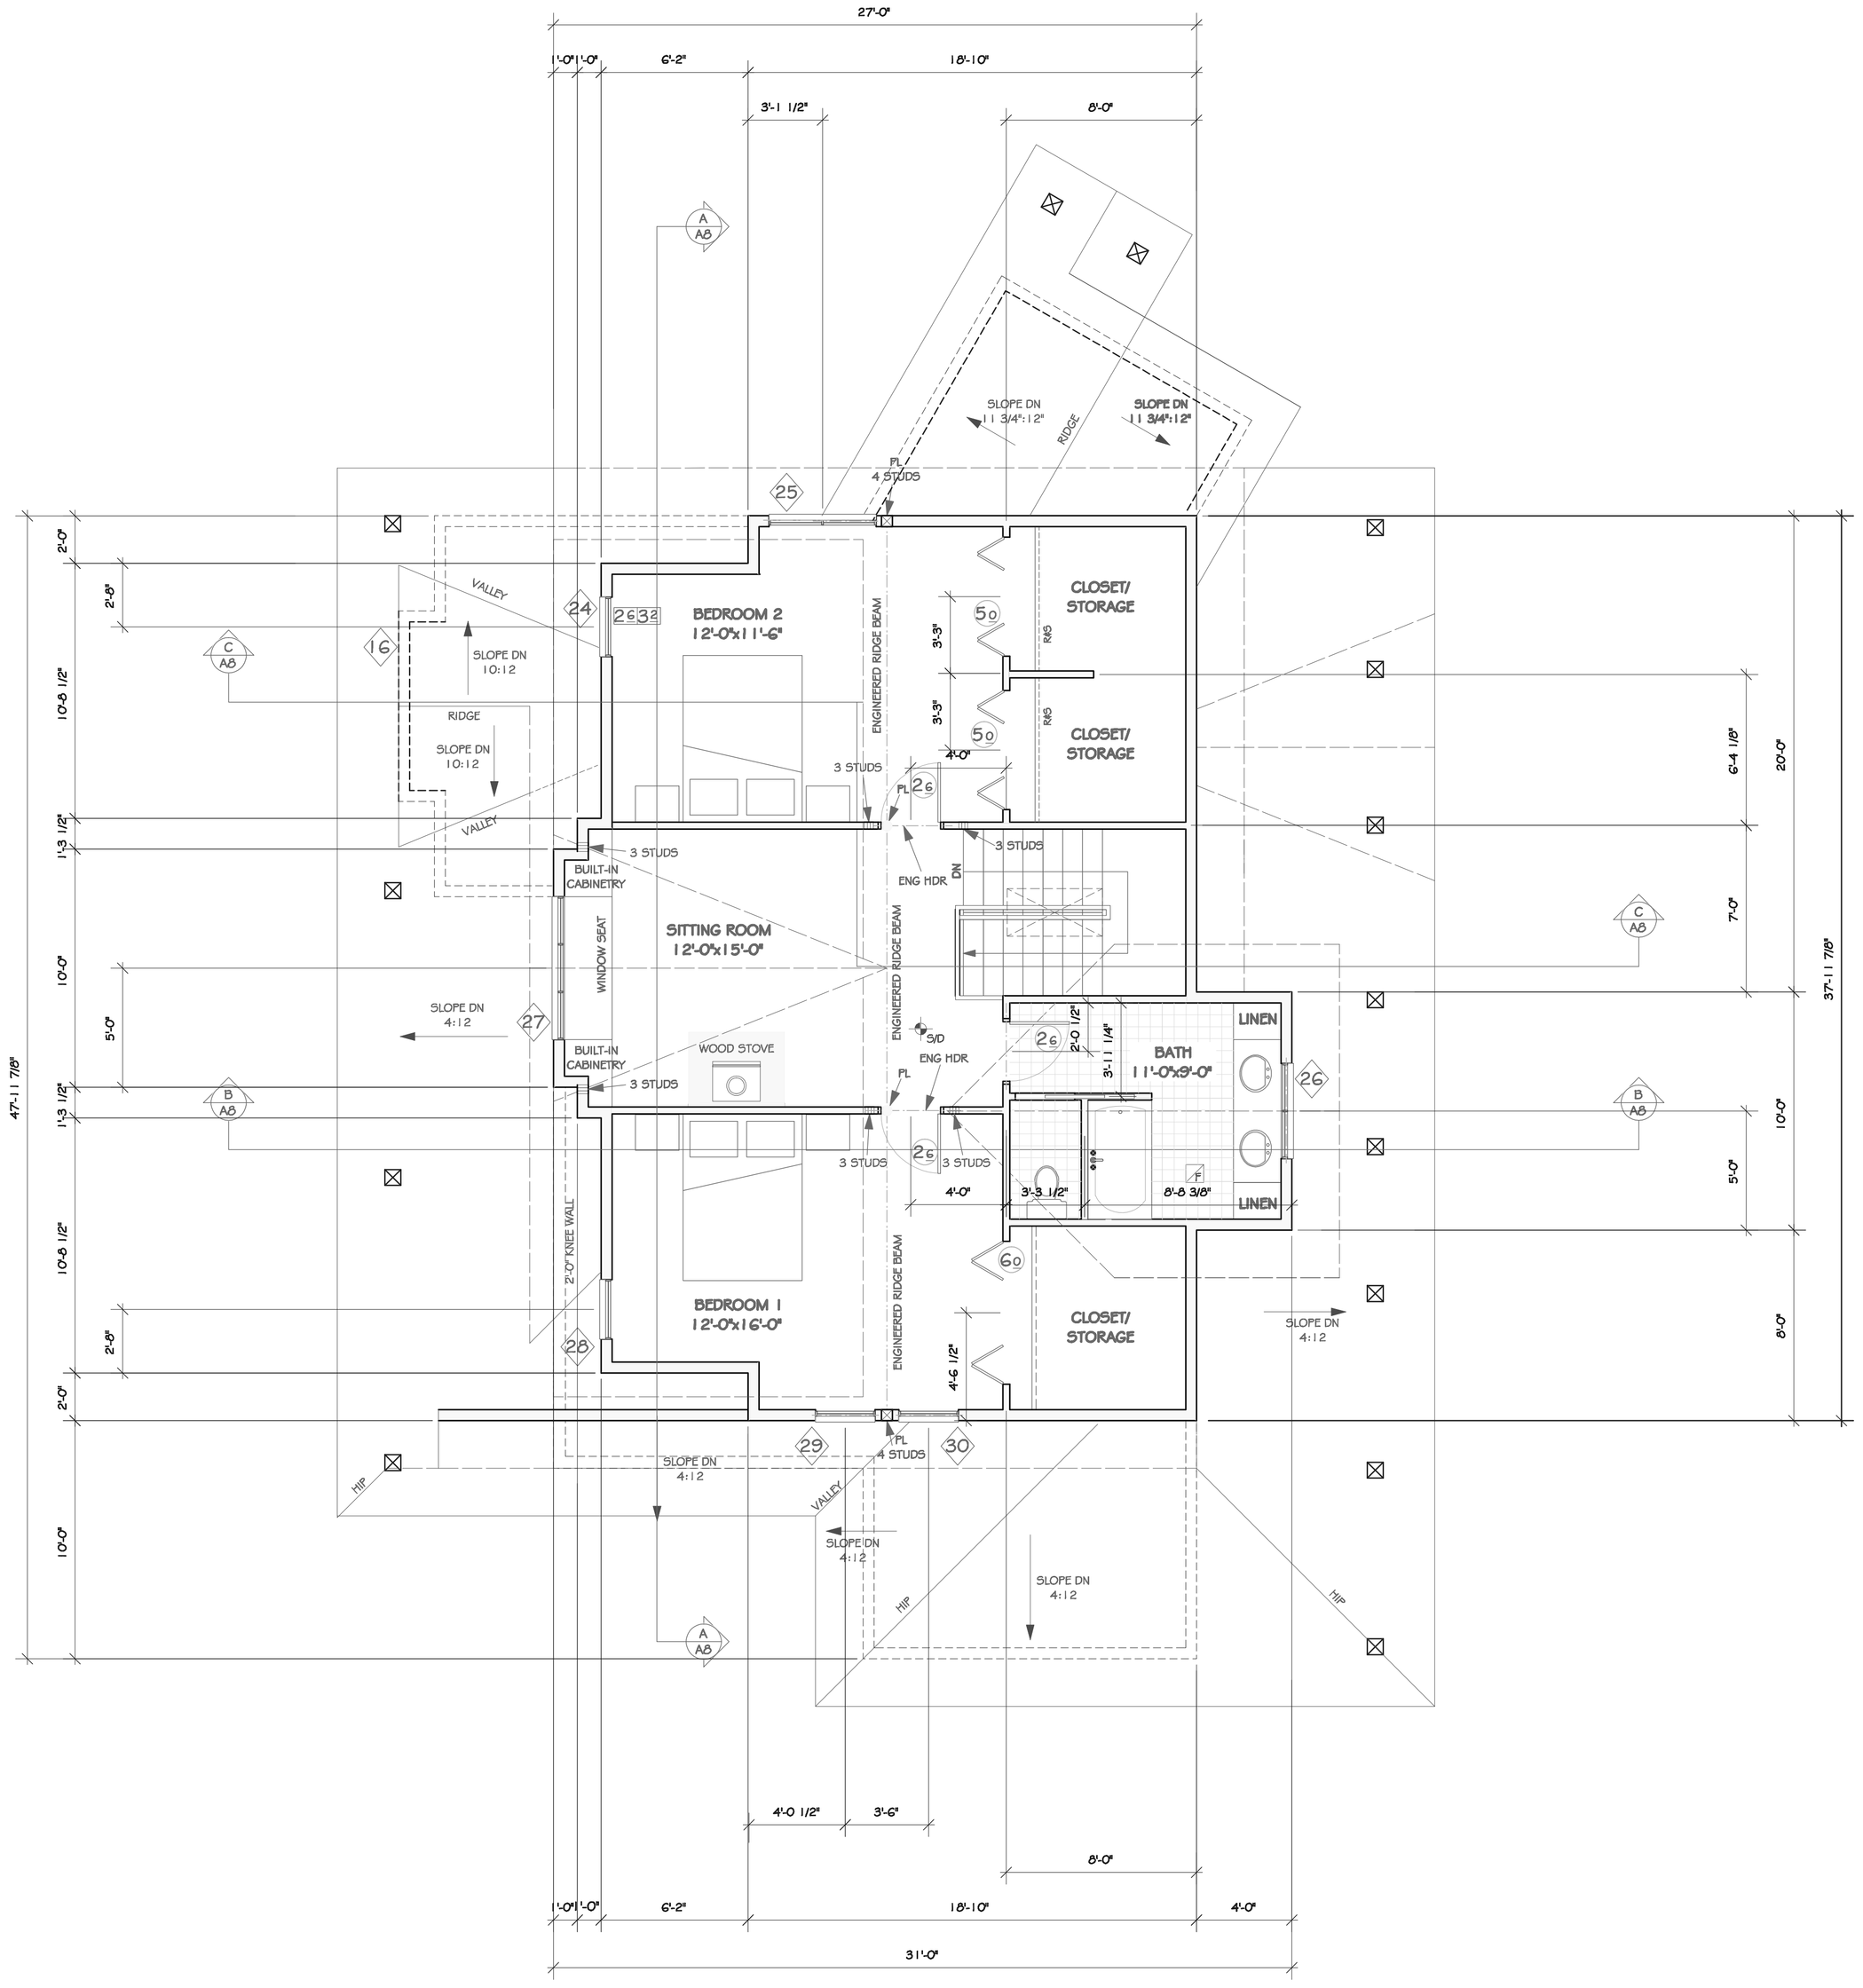

UPPER FLOOR PLAN
SCALE: 1/4"=1'-0"
1038 Sq.Ft.

A & J CABELLY RESIDENCE

D-002 "THE SAKINAW"

UPPER FLOOR PLAN

1050 Leslie Drive
Victoria, B.C.
V8X 2Y9
Tel: 250-381-6666
Fax: 250-381-6660

custom design services
site development planning

scale:	AS NOTED
date:	DEC. 2006
drawn:	SH
checked:	JGG
issued:	JANUARY 11, 2006
reference:	D002-The Sakinaw
job no:	
DRAWING NUMBER	A5

Notes All design material, including drawings, models, related documents, etc., remains the copyrighted property of John Gower Design and is not to be reproduced in any manner without prior approval.