SOUTHWEST ELEVATION
SCALE: 1/4" = 1'-0"

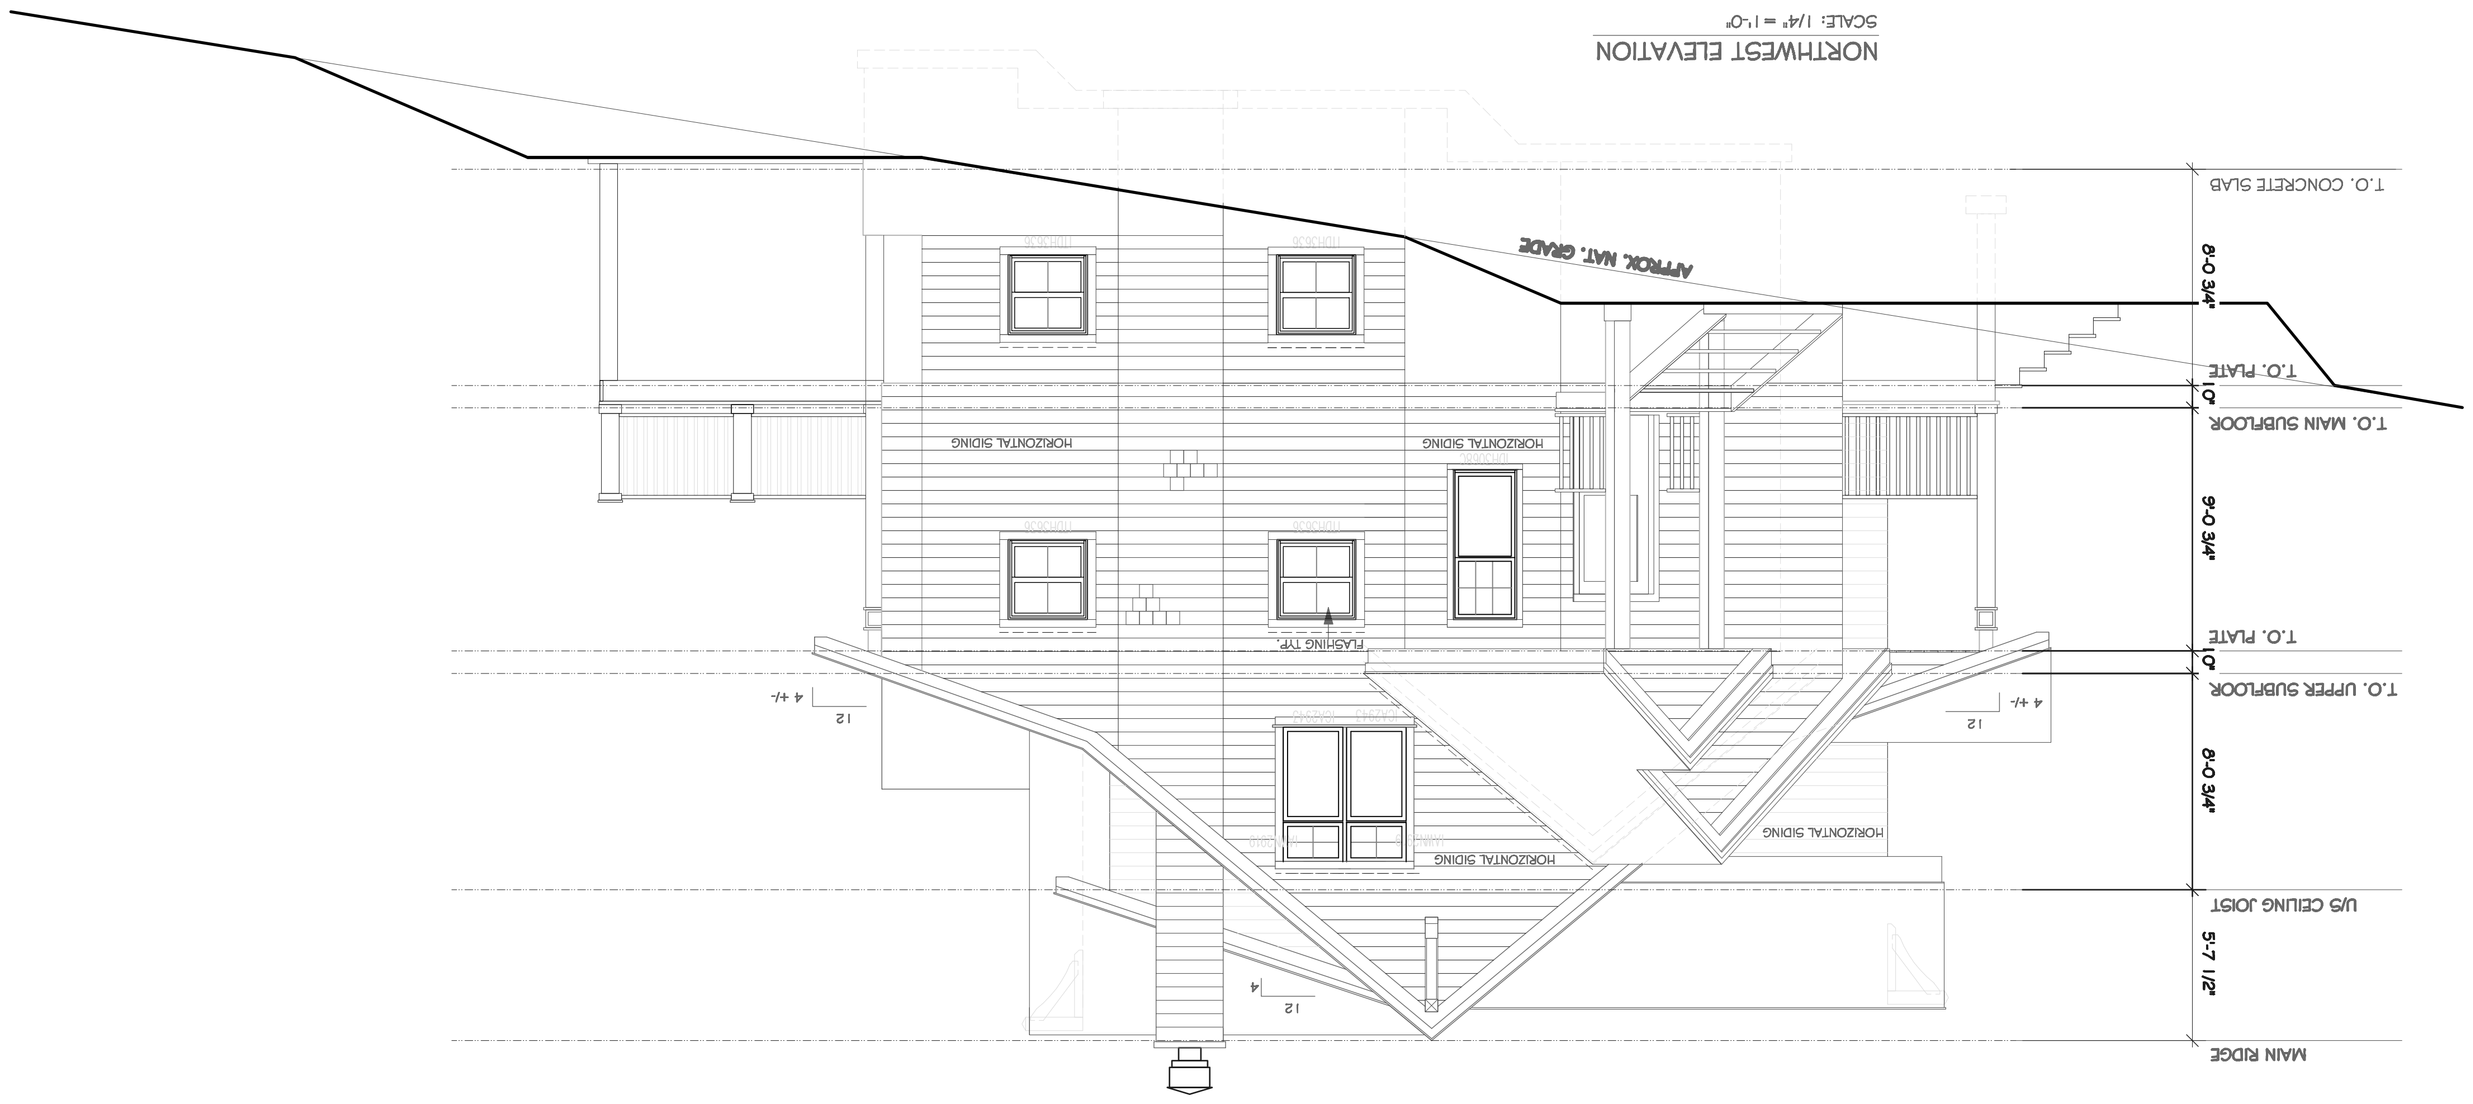

NORTHWEST ELEVATION
SCALE: 1/4" = 1'-0"

A & J CABELLY RESIDENCE

D-002 "THE SAKINAW"

EAST & SOUTH BUILDING ELEVATIONS

1050 Leslie Drive
Victoria, B.C.
V8X 2X8
Tel: 250-381-6666
Fax: 250-381-6660

custom design services
site development planning

scale:	AS NOTED
date:	DEC. 2006
drawn:	YH
checked:	JGG
issued:	JANUARY 11, 2006
reference:	D002-The Sakinaw
job no:	
DRAWING NUMBER	A9

Notice of design intent, including drawings, models, related documents, etc., remains the original property of the Jake Gauer Group and is not to be reproduced or re-use without prior approval.